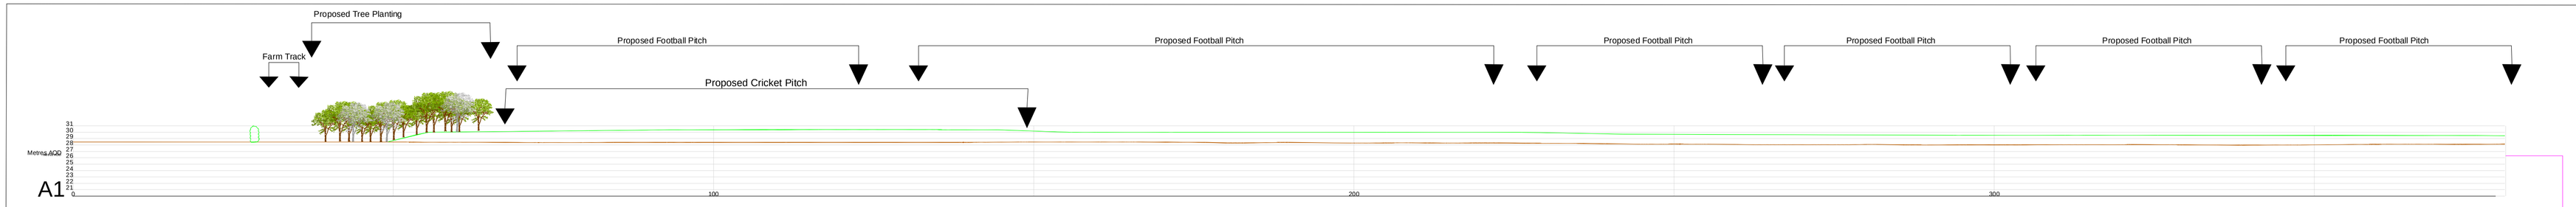

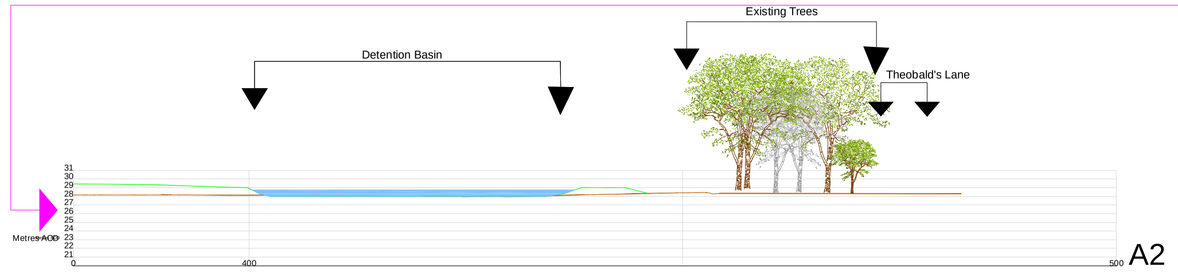

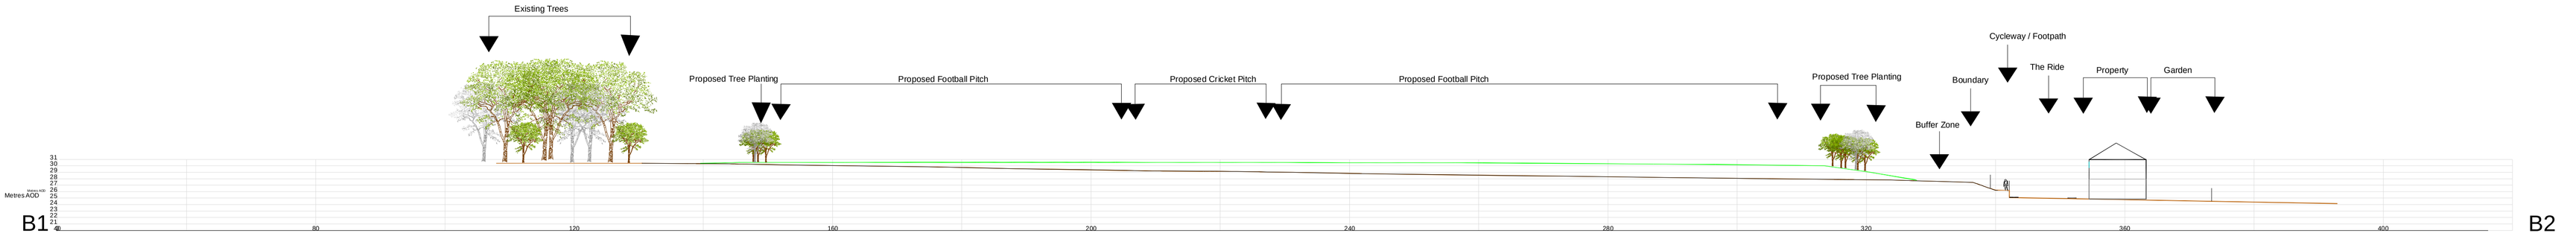

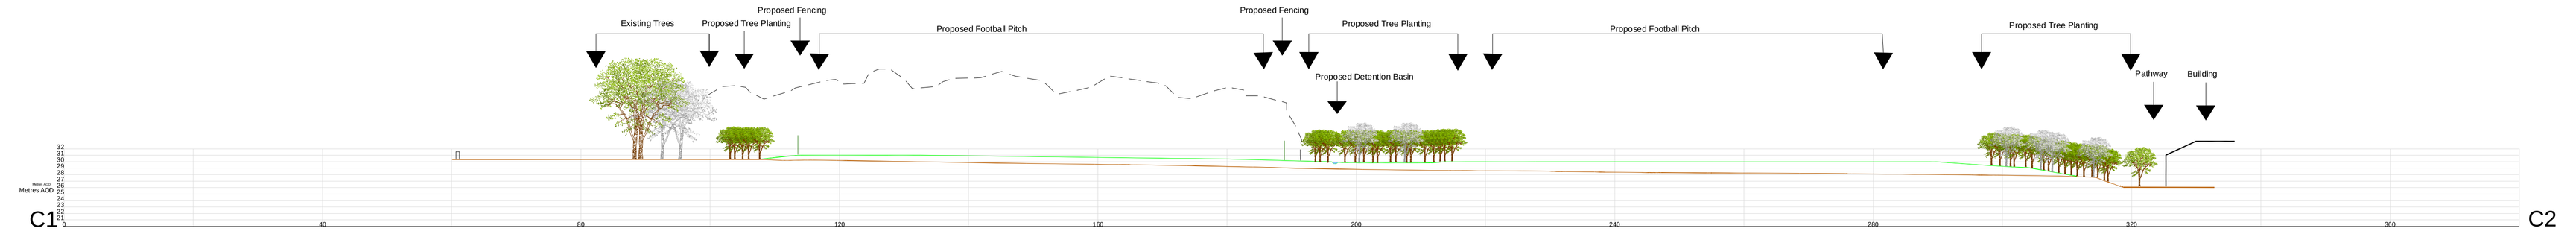

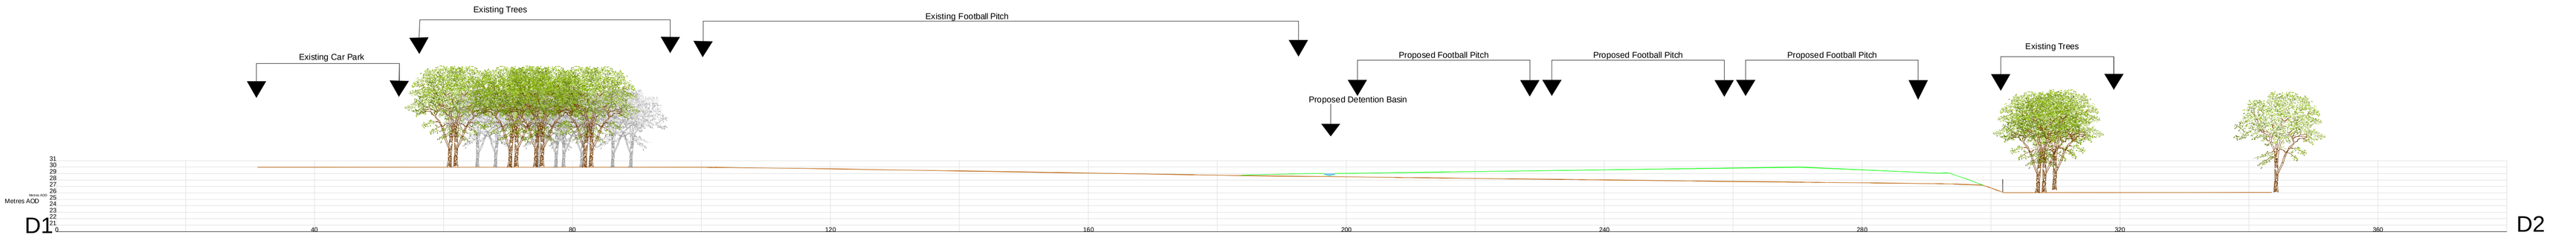

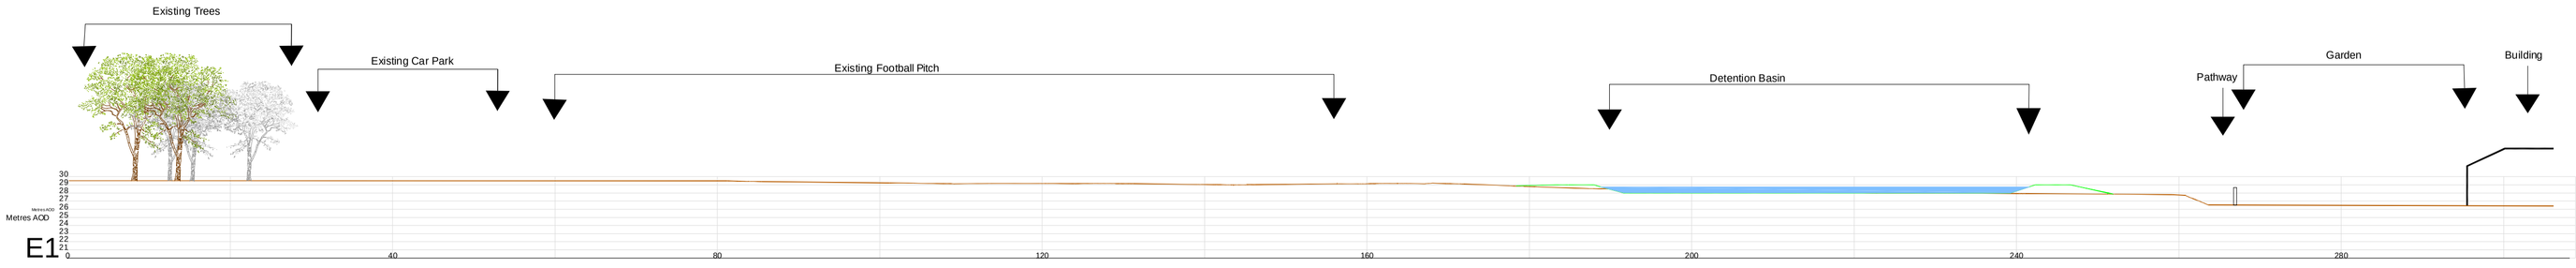

Scale 1: 2500 @ A1

Key To Sections:

- Proposed Ground Level
- Existing Ground Level

Key:

- Existing Contour (1m intervals)
- Proposed Contour (1m intervals)
- Cricket Boundary
- Proposed Cricket Square
- Car Park
- Proposed Attenuation Ditch
- Existing Buildings
- Amenity Grass
- Existing Vegetation
- Proposed Football Pitches
- Existing Football Pitch
- Application Boundary Line

Scale 1: 500 @ A1

Project Name: Cheshunt Football Club	Drawing Name: Cross Sections	Revisions:	Project:
Project No: 551	Drawing No: 551.04 Rev A	Rev A 27/05/13 - Changes to contours & inclusion of detention basin	Cheshunt Football Club
Drawn By: DW Date: 27/05/2013	Checked By: BW		
Client: Cheshunt Football Club	Scale - 1: 1000 @ A1		

spdb sportspitchdesignbuild
Studio 5, The Maltings, Bridge Square, Farnham, Surrey GU9 7QR
Tel/Fax: 01252 745455 Email: Bruce@spdb.co.uk