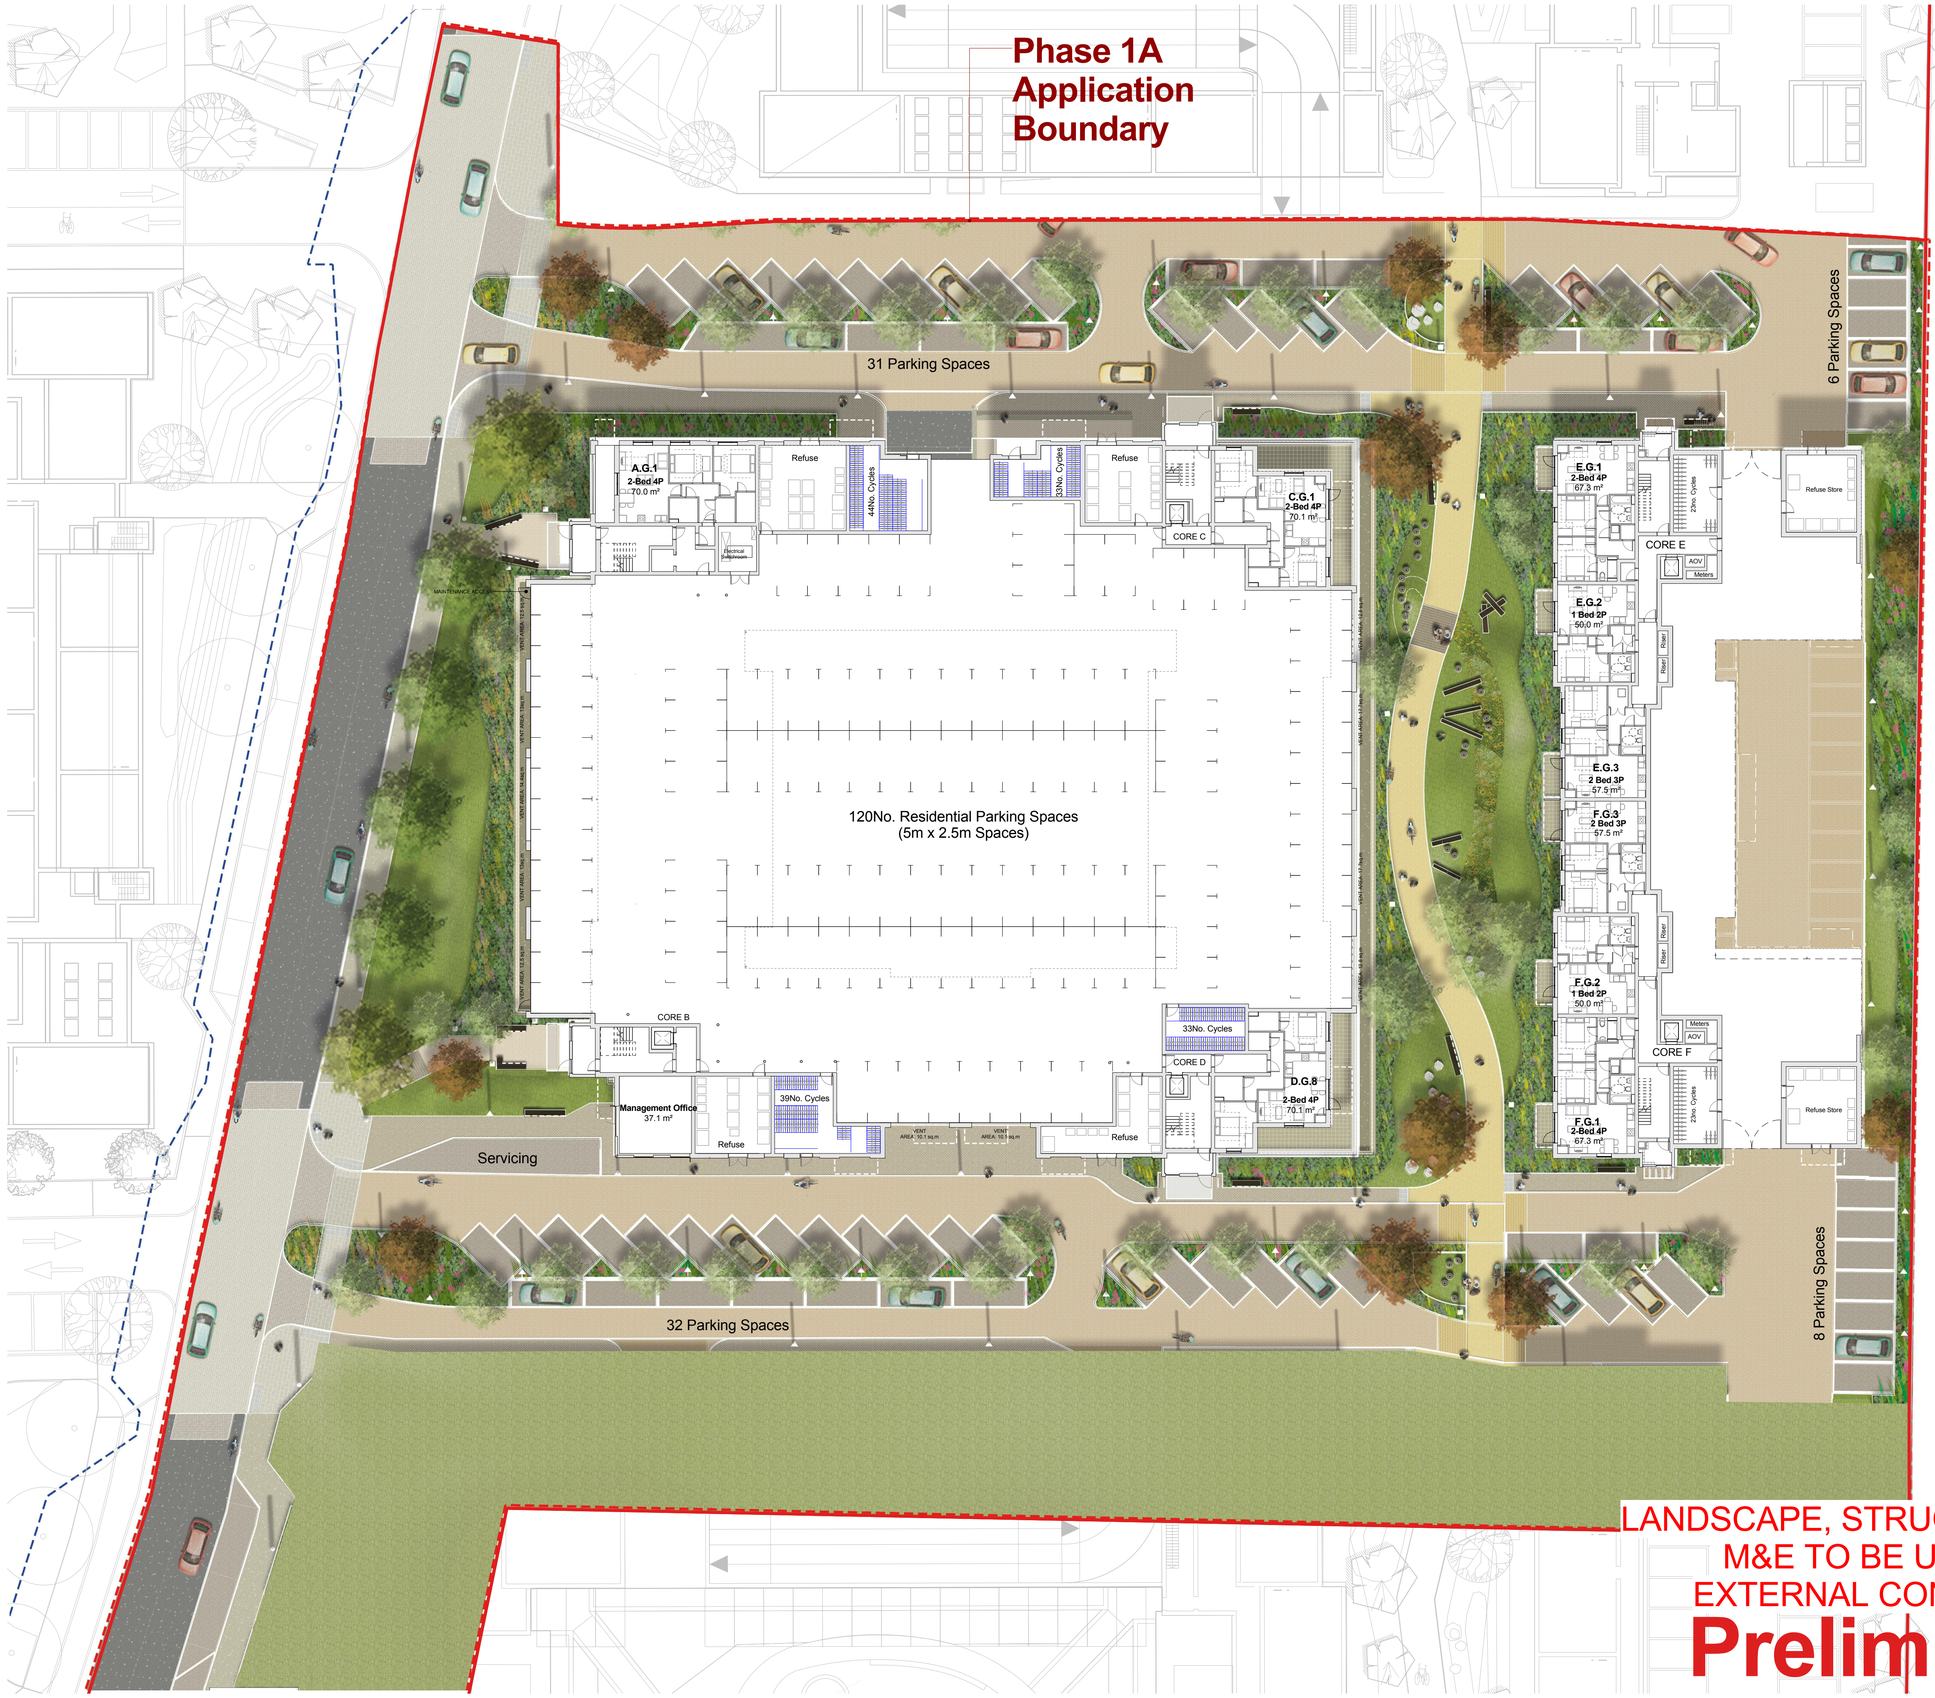

metropolis
pd
by
green

0m 12.5m

Revisions:

00 03 September 19
01 10 September 19

Chesunt
Lakeside Phase
1A

for

Cheshunt
Lakeside
Developments
Ltd.

3159-D3200-rev01

Scale: 1:250 @ A1
Date: 03 September 2019

Ground Floor Plan

LANDSCAPE, STRUCTURE AND M&E TO BE UPDATED BY EXTERNAL CONSULTANTS

Preliminary