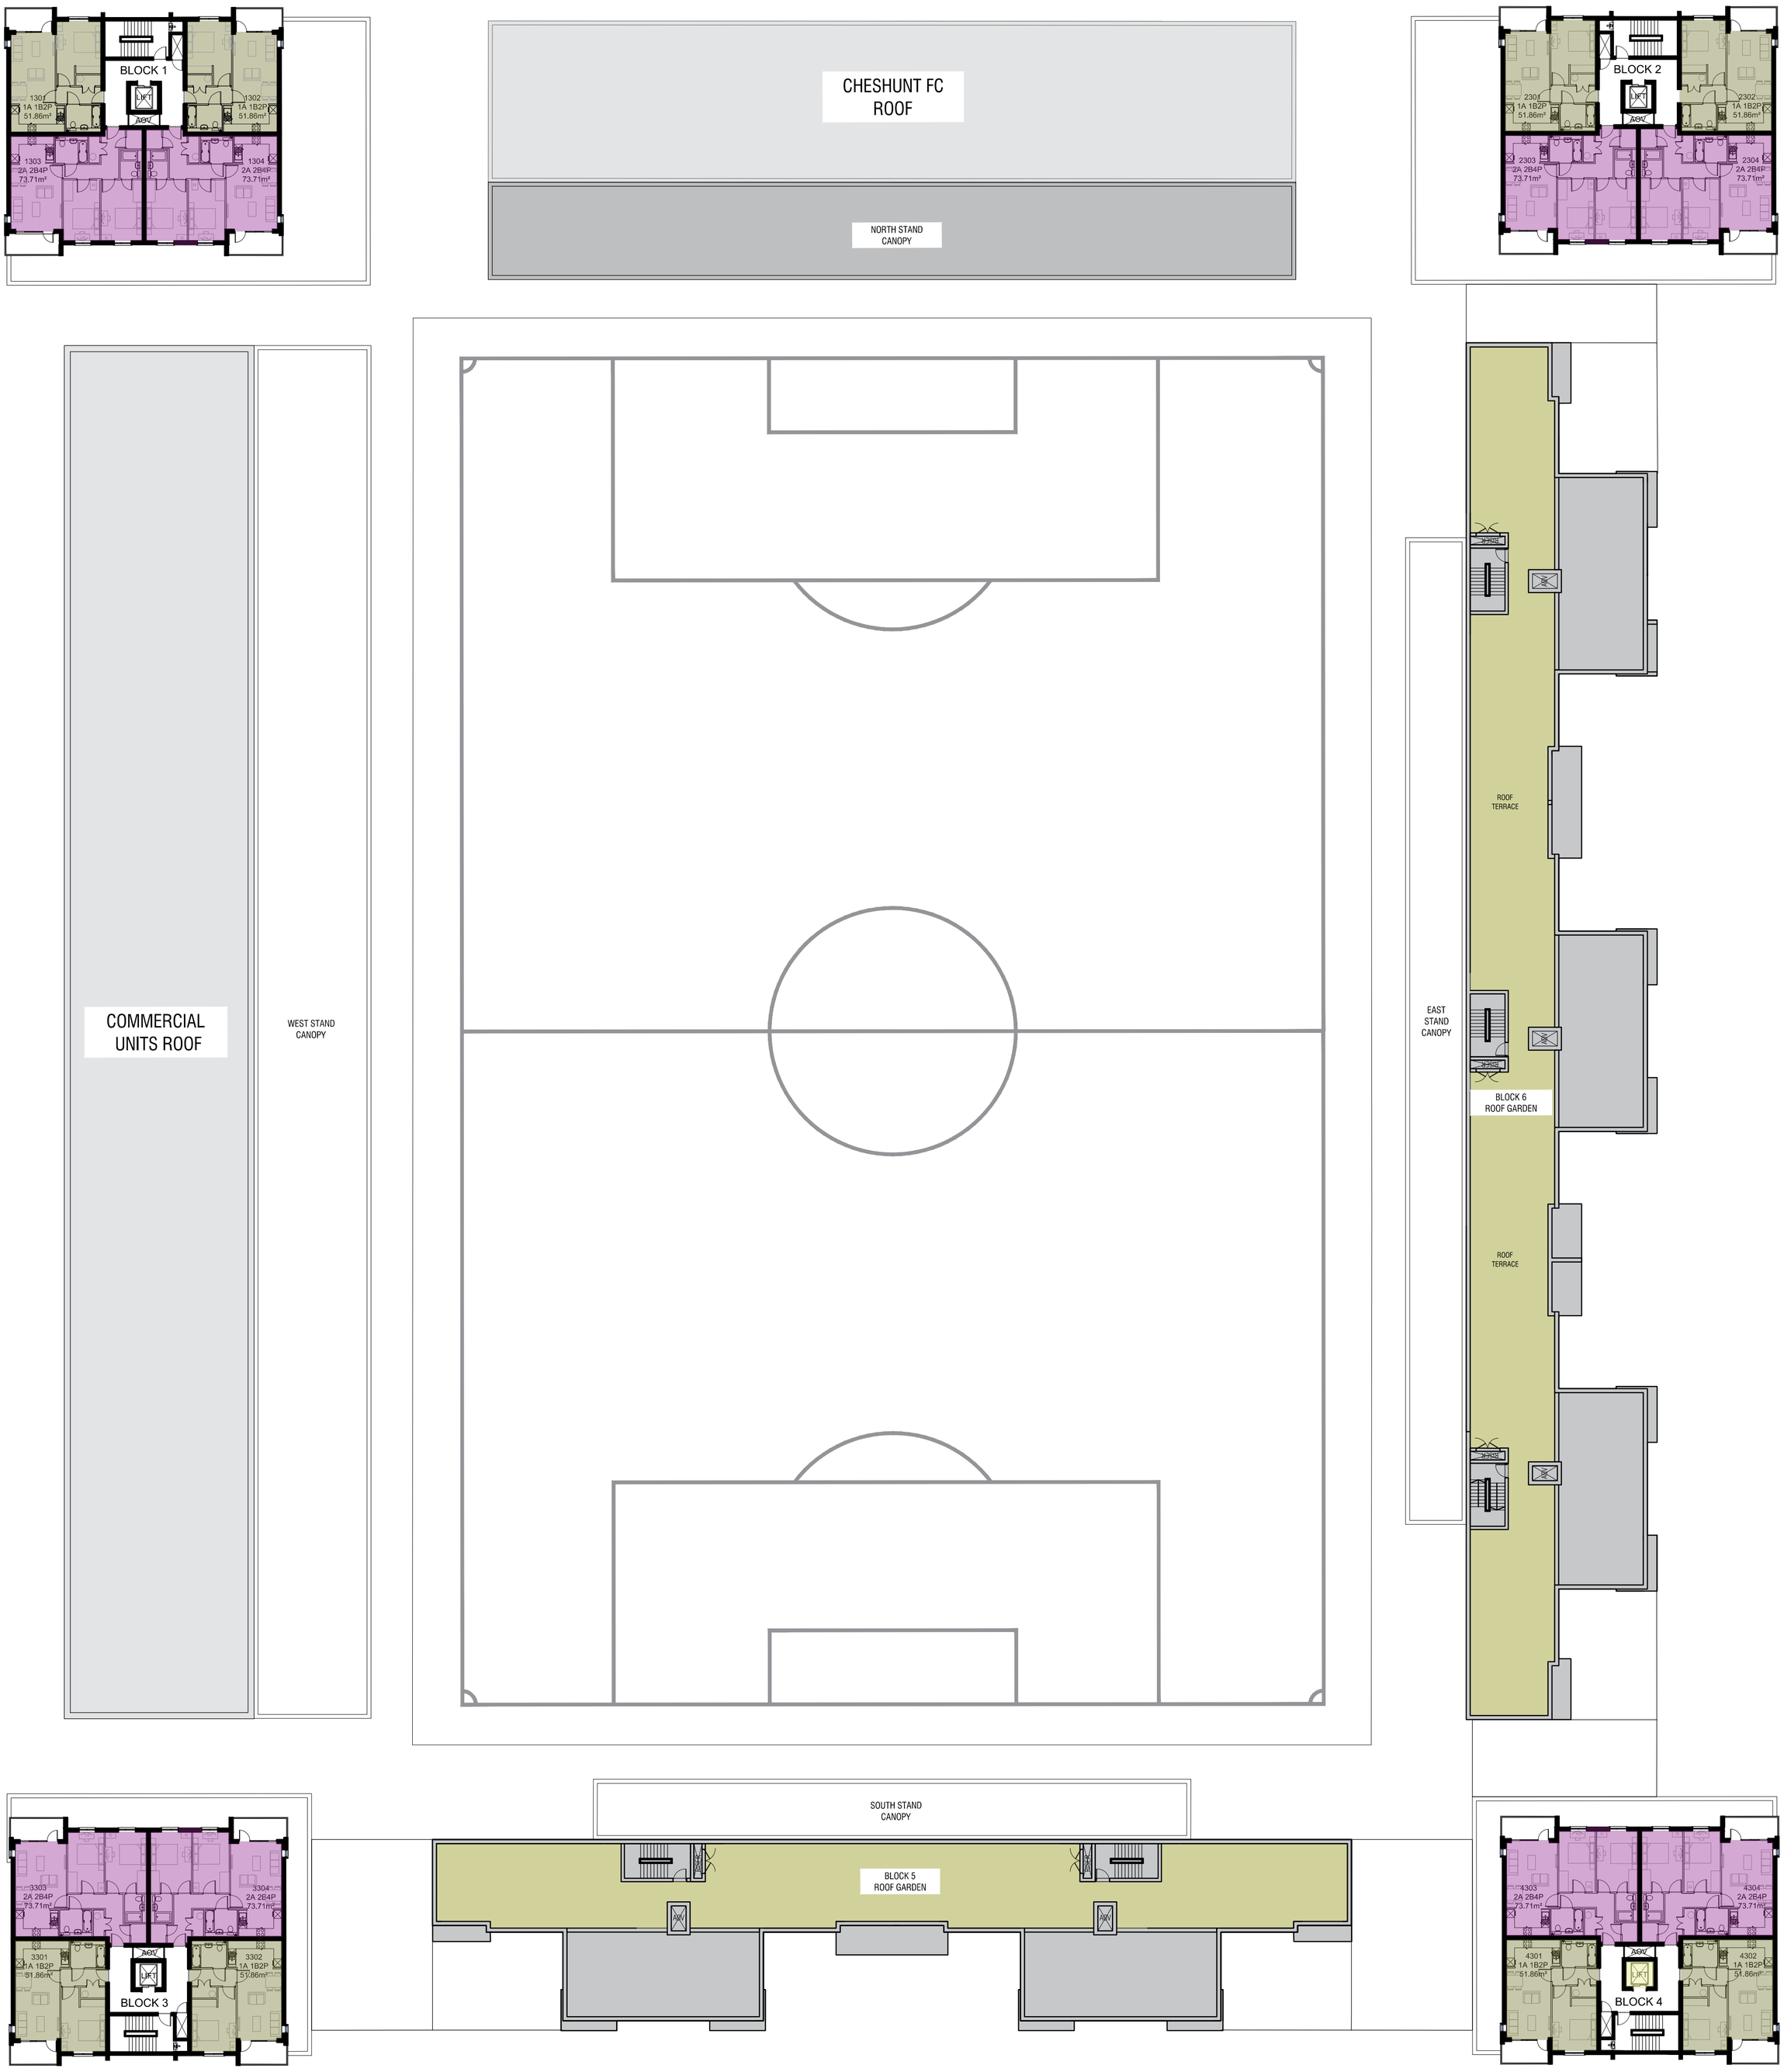

N

1:50	1	2.5	5m
1:100	2	5	10m
1:200	4	10	20m
1:500	10	25	50m

bryant + moore
ARCHITECTS
19-25 Salisbury Square, Old Hatfield, Herts AL9 5BT
Tel: 01707 251428 Fax: 01707 251429 Email: mb@bryantandmoore.co.uk

PROPOSED DEVELOPMENT AT:
CHESHUNT FC, THE STADIUM, THEOBALD'S LANE, CHESHUNT, EN8 8RU

Proposed Third Floor Plan 1:250@A1 NOV 2017 **15_238_PL06A**